PUBLIC WORKS DIRECTOR

6/12/07

PLANS APPROVAL DATE

The County of Contra Costa or its officers or agents shall not be responsible for the accuracy or completeness of electronic copies of this plan sheet.

REGISTERED PROFESSIONAL ENGINEER
MAURICE M. SHIU
No. 23204
Exp. 12/31/07
CIVIL
STATE OF CALIFORNIA

TYPICAL STREET INTERSECTION

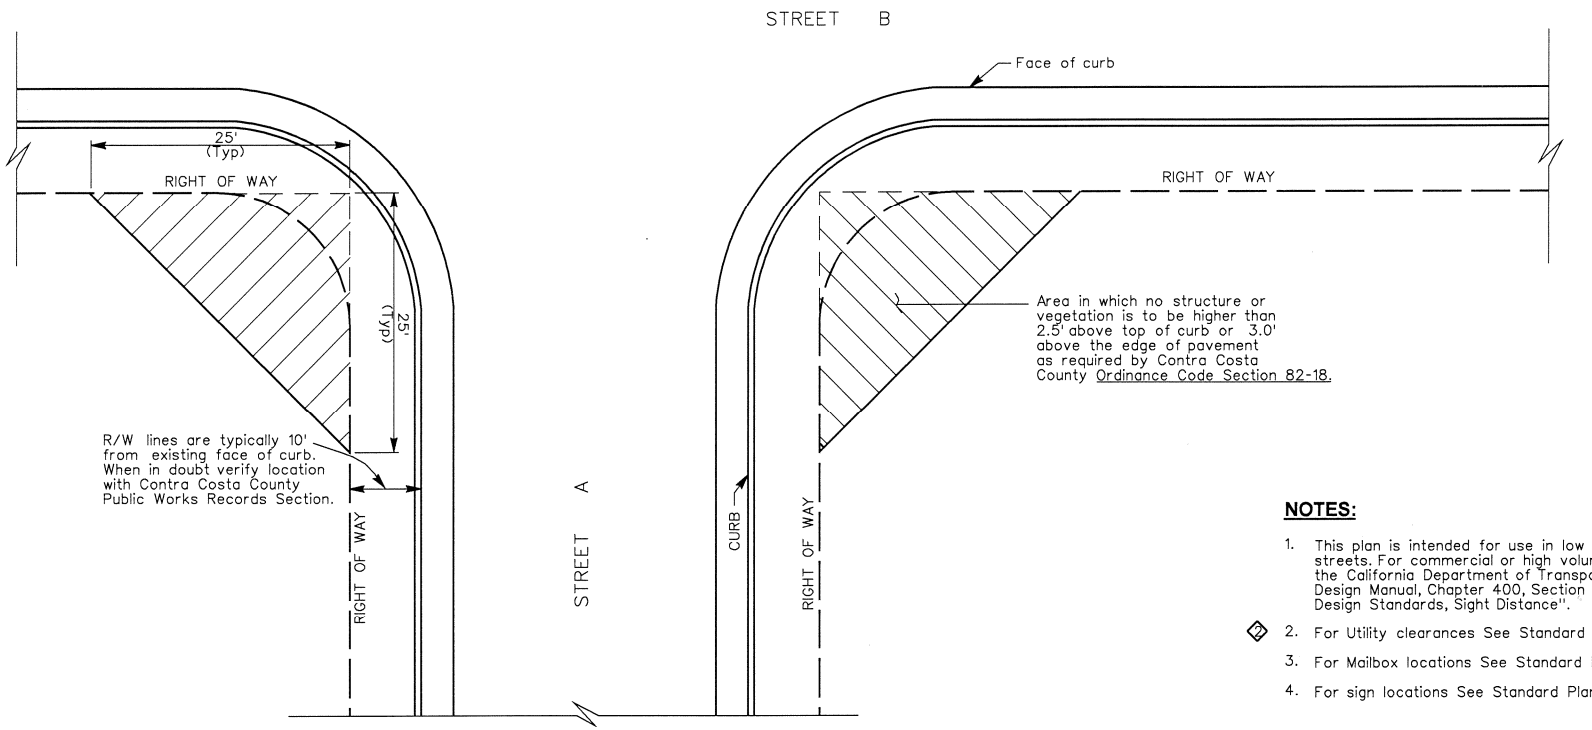

REQUIRED CLEARANCE AT INTERSECTIONS

NOTES:

1. This plan is intended for use in low volume subdivision streets. For commercial or high volume streets refer to the California Department of Transportation Highway Design Manual, Chapter 400, Section 405- "Intersection Design Standards, Sight Distance".
2. For Utility clearances See Standard Plan CU60i.
3. For Mailbox locations See Standard Plan CA90i.
4. For sign locations See Standard Plan CRS1i.

NO.	DATE	REVISION DESCRIPTION	BY
1	2-02	Supersedes Standard Plan CA10	P.W.
		dated 11-99	
2	5-07	Change in Std Plan Number	HH

COUNTY OF CONTRA COSTA
PUBLIC WORKS DEPARTMENT
MARTINEZ, CALIFORNIA

STANDARD PLAN

REQUIRED CLEARANCE AT INTERSECTIONS

SCALE: NO SCALE | DATE: 2-02
DRAWN BY: H.HUSSEY | PLAN NO. **CA10i**
CHECKED BY: M. HOLLINGSWORTH

STD. PLAN CA10i